



## Critical Biodiversity Areas Map for George Municipality Stockpile Sites and Geotechnical Phase 2 Assessment for Rand Street, Rosedale Main Extension Project

Date: 3 September 2026  
Project No: 1405  
Drawn By: S. Delport



**Hilland Environmental**  
Environmental Assessment Practitioners

166 Mountview, Victoria Heights  
P.O. Box 590, George, 6530  
Western Cape, South Africa  
Tel: +27 (0) 44861 8229  
Mobile: +27 (0) 82558 6589  
Email: info@hilland.co.za  
www.hilland.co.za

Aerial Image - Surveyor General 2020  
Cadastral Image - Surveyor General 2019  
SDP data - SMEC 2026  
CBA - WCBSP 2023  
Watercourse Delineation and Buffer - Confluent Environmental 2026

**Projected Coordinate System: GS\_1984\_UTM\_Zone\_34S**

Hilland Environmental (Pty) Ltd  
166 Mountview Farm, Victoria Heights  
P.O. Box 590 - George, 6530 - Western Cape - South Africa  
www.hilland.co.za  
Mobile: +27 (0) 82558 6589 - Office: +27 (0) 44 8890 229 - Fax: +27 (0) 86 5425248



**National Biodiversity Areas Map showing the Original Extent of Threatened Ecosystems for George Municipality Stockpile Sites and Geotechnical Phase 2 Assessment for Rand Street, Rosedale Main Extension Project**

Aerial Image - Surveyor General 2020  
Cadastral Image - Surveyor General 2019  
SDP data - SMEC 2026  
NBA - SANBI 2022  
Watercourse Delineation and Buffer - Confluent Environmental 2026

**Projected Coordinate System: GS\_1984\_UTM\_Zone\_34S**


Date: 3 September 2026  
Project No: 1405  
Drawn By: S. Delport



**Hilland Environmental**  
Environmental Assessment Practitioners

166 Mount View, Victoria Heights  
P.O. Box 590, George, 6530 - Western Cape, South Africa  
Tel: +27 (0) 44883 8229  
Email: info@hilland.co.za  
www.hilland.co.za

Hilland Environmental (Pty) Ltd  
166 Mountview Farm, Victoria Heights  
P.O.Box 590 - George, 6530 - Western Cape - South Africa  
www.hilland.co.za  
Mobile: +27 (0) 825586589 - Office: +27 (0) 44 8890229 - Fax: +27 (0) 86 5425248

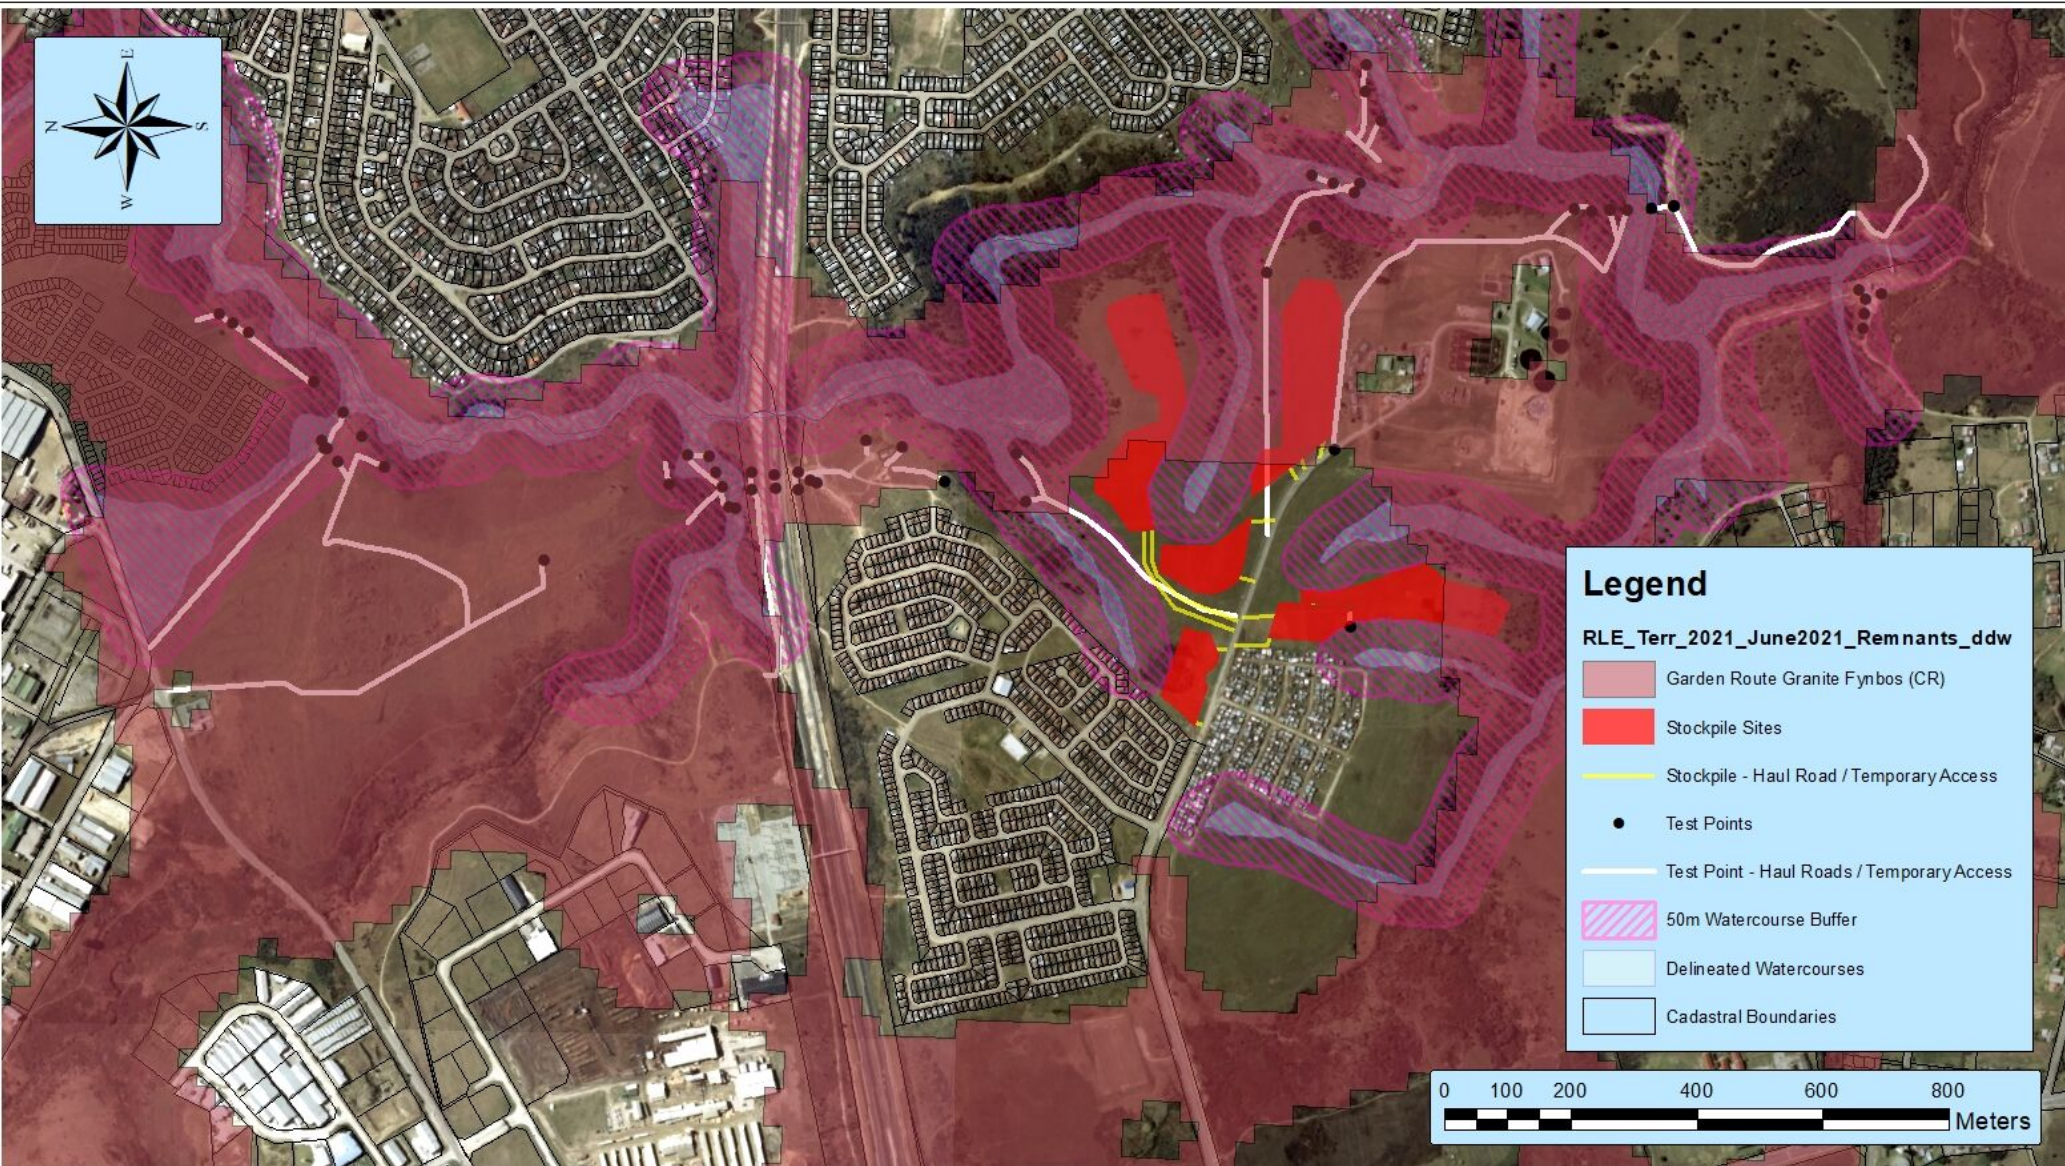

**National Biodiversity Areas Map showing the Remaining Extent of Threatened Ecosystems for George Municipality Stockpile Sites and Geotechnical Phase 2 Assessment for Rand Street, Rosedale Main Extension Project**

Aerial Image - Surveyor General 2020  
Cadastral Image - Surveyor General 2019  
SDP data - SMEC 2026  
NBA - SANBI 2022  
Watercourse Delineation and Buffer - Confluent Environmental 2026

**Projected Coordinate System: GS\_1984\_UTM\_Zone\_34S**


Date: 3 September 2026  
Project No: 1405  
Drawn By: S. Delport



**Hilland Environmental**  
Environmental Assessment Practitioners

166 Mount View, Victoria Heights  
P.O. Box 590, George, 6530  
Western Cape, South Africa  
Tel: +27 (0) 448861 8229  
Email: info@hilland.co.za  
www.hilland.co.za

Hilland Environmental (Pty) Ltd  
166 Mountview Farm, Victoria Heights  
P.O.Box 590 - George, 6530 - Western Cape - South Africa  
www.hilland.co.za  
Mobile: +27 (0) 825586589 - Office: +27 (0) 44 8890229 - Fax: +27 (0) 86 5425248

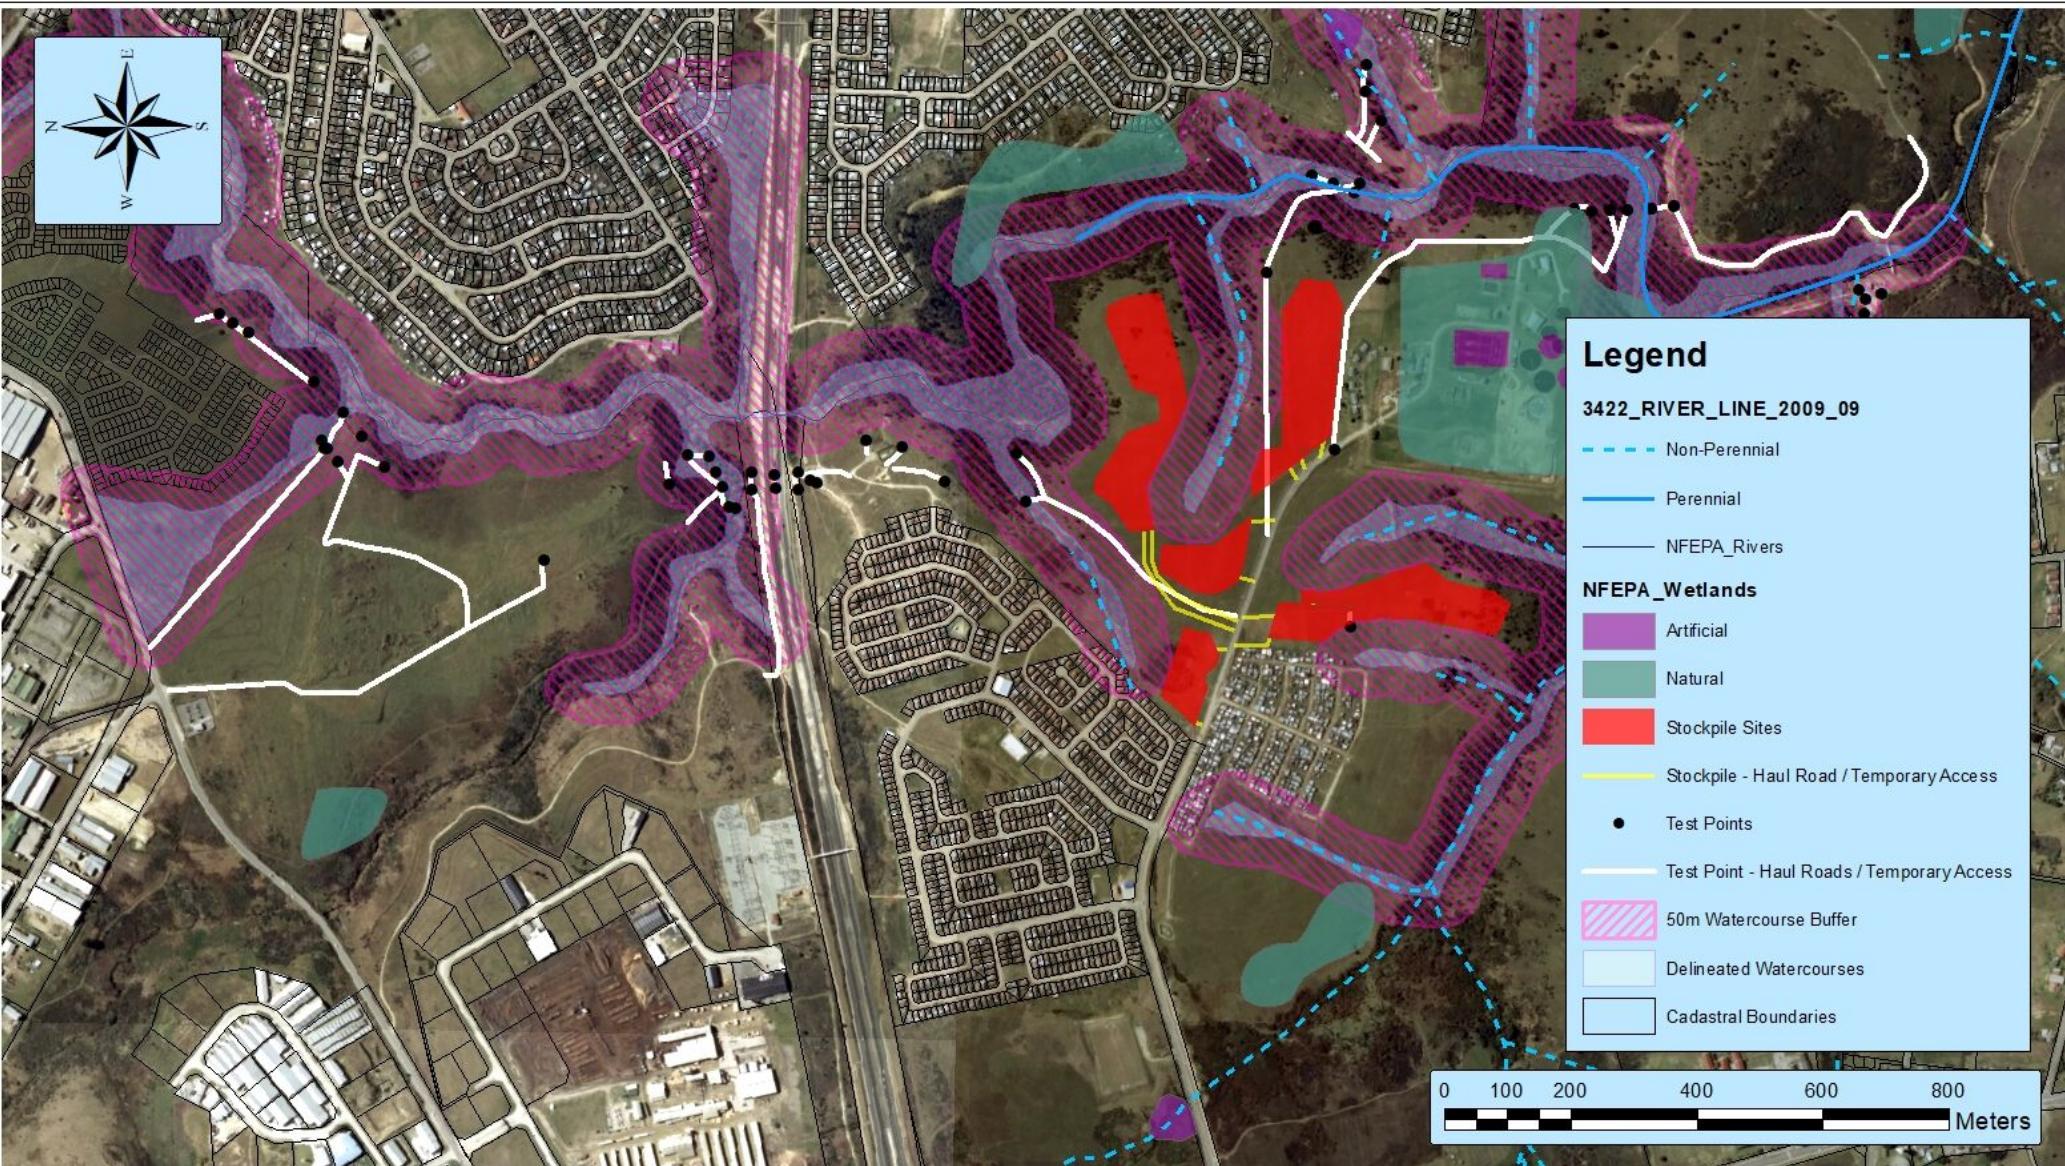

**National Freshwater Ecosystems Priority Areas Map for George Municipality  
Stockpile Sites and Geotechnical Phase 2 Assessment  
for Rand Street, Rosedale Main Extension Project**

Date: 3 September 2026  
Project No: 1405  
Drawn By: S. Delport



**Hilland Environmental**  
Environmental Assessment Practitioners

166 Mount View, Victoria Heights  
P.O. Box 590, George, 6530  
Western Cape, South Africa  
Tel: +27 (0) 44 889 229  
Mobile: +27 (0) 82 558 6589  
Email: info@hilland.co.za  
www.hilland.co.za

Aerial Image - Surveyor General 2020  
Cadastral Image - Surveyor General 2019  
SDP data - SMEC 2026  
NFEPA - SANBI 2010  
Watercourse Delineation and Buffer - Confluent Environmental 2026

**Projected Coordinate System: GS\_1984\_UTM\_Zone\_34S**

Hilland Environmental (Pty) Ltd  
166 Mountview Farm, Victoria Heights  
P.O.Box 590 - George, 6530 - Western Cape - South Africa  
www.hilland.co.za  
Mobile:+27 (0) 825586589 - Office: +27 (0) 44 8890229 - Fax: +27 (0)86 5425248